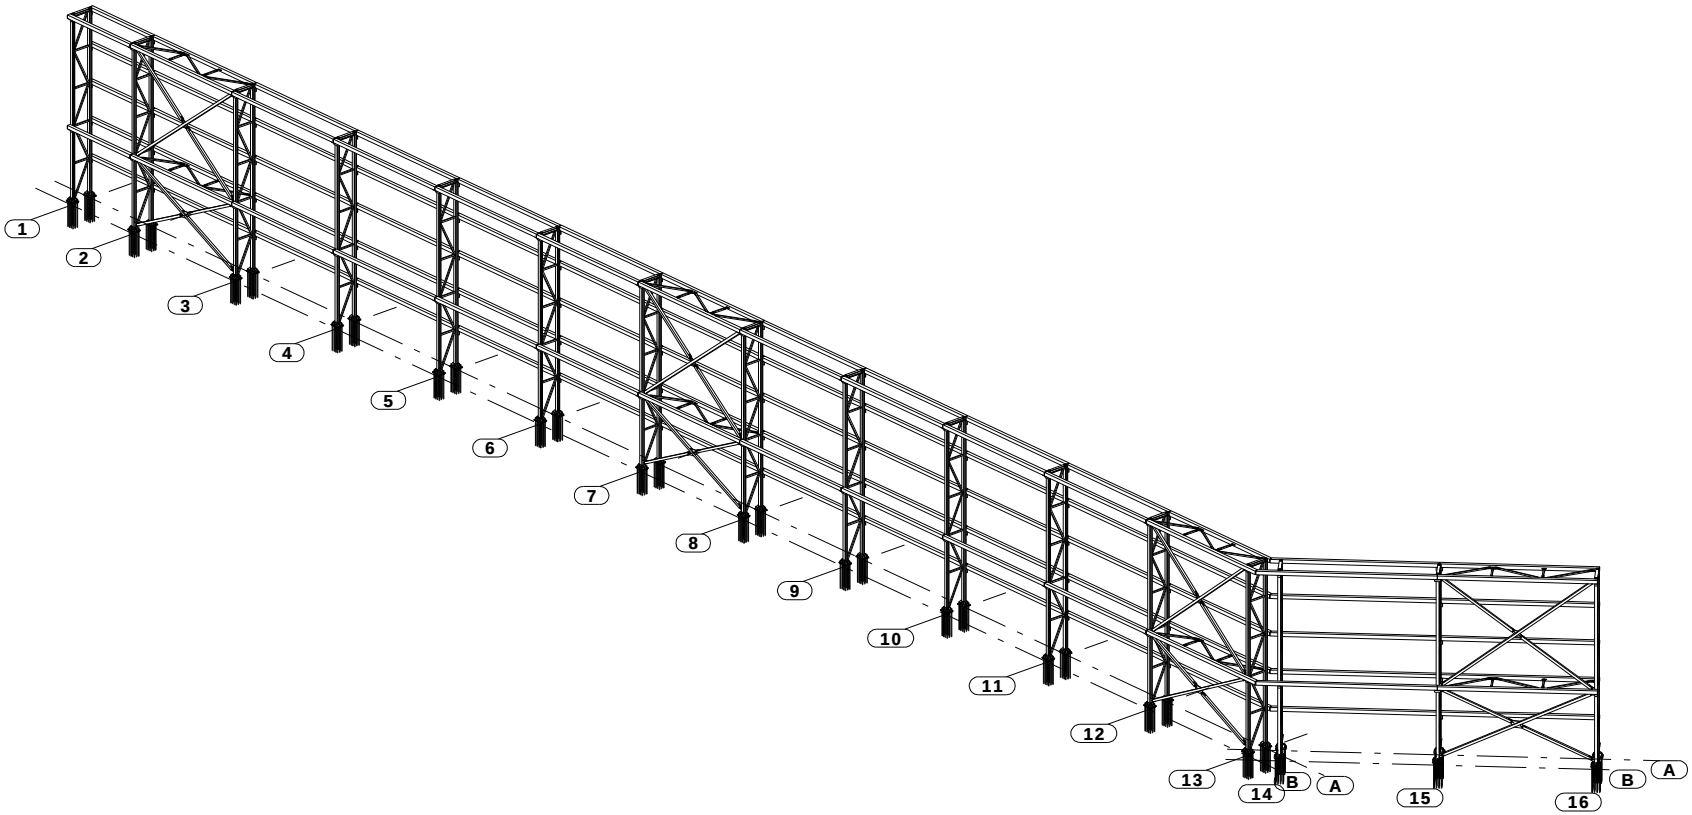

3d

(1)	02.09.2024	AHMED	K.ABD.	ELSAID	ISSUE FOR APPROVAL
(0)	19.08.2024	AHMED	K.ABD.	ELSAID	ISSUE FOR APPROVAL
Rev.	Date	Prepared	Checked	Approved	Description

Consultant Approval:

CODE	A	B	C	D	SIGNATURE

Project :

WIND BARRIER FOR LCP RAW MATERIAL YARD

Project Owner:

شركة عز الدخيلة للصلب - الاسكندرية

Project Consultant:

Center of Designs & Eng. Consultations
Dr.Eng. Ahmed Mahmoud Khalifa
Add. 27 VICTOR EMMANUEL SQUARE - SMOUHA - ALEXANDRIA
TEL: 01001468468
E-mail: khalifa2@khalifa.com

CDEC

Construction Contractor:

MICON
MISR FOR CONSTRUCTION & BUILDING

MICON

Document ID : Code	Rev. (0)	Categ.	Rev. Cat.	Status

PROJECT ID	Drawing Name
2024EG005	3D VIEW

	Date	Name
Prep.	19.08.2024	Khaled Ibrahim
Check	02/09/2024	Karim Adel
Appr.		

Scale: N.T.S.

Drawing-Code : MICN - SW - PL - 01 - 003

Rev. (00)

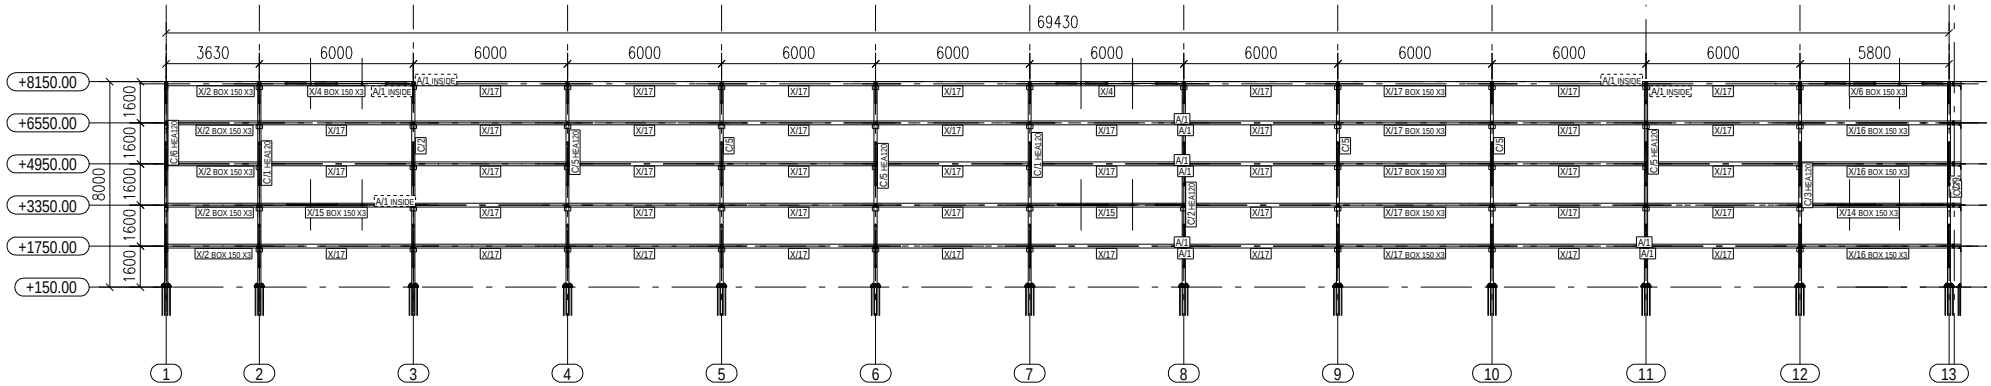

GRID A

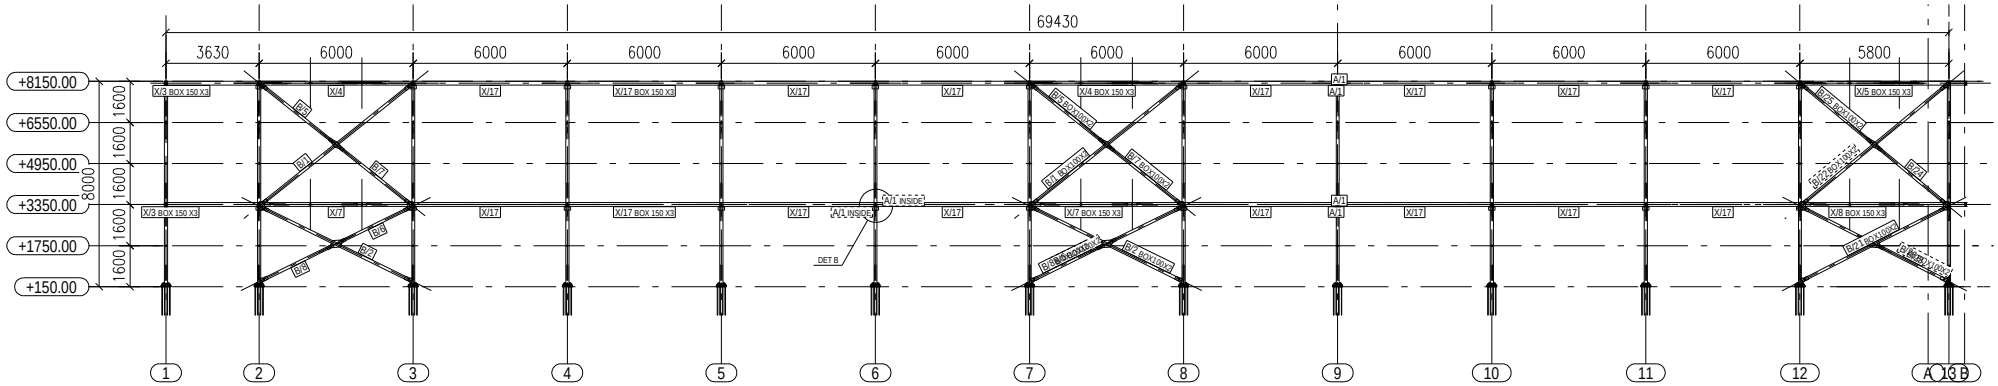

GRID B

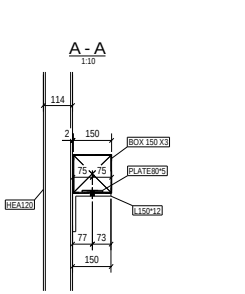

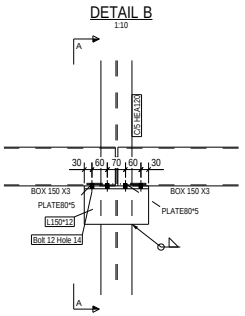

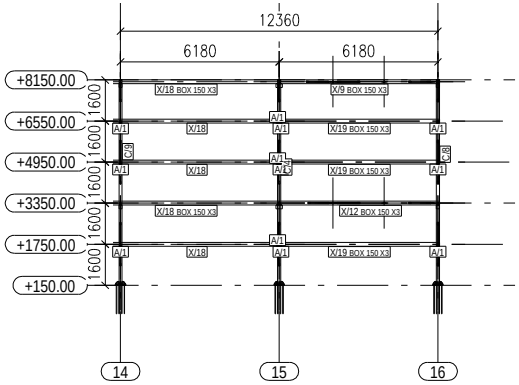

GRID A-A

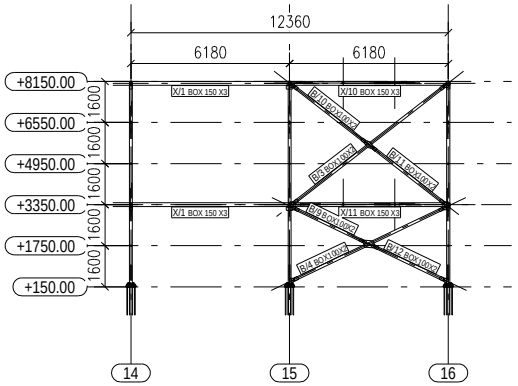

GRID B-B

(1)	02.09.2024	AHMED	S.ADEL	S.ADEL	ISSUE FOR APPROVAL		
(0)	19.08.2024	AHMED	S.ADEL	S.ADEL	ISSUE FOR APPROVAL		
Rev.	Date	Prepared	Checked	Approved	Description		

Consultant Approval:

CODE	A	B	C	D	SIGNATURE

Project :

WIND BARRIER FOR LCP RAW MATERIAL YARD

Project Owner:

شركة عز الدخيلة للصلب - الاسكندرية

Project Consultant:

Center of Designs & Eng. Consultations
Dr.Eng. Ahmed Mahmoud Khalifa
Add. 27 VICTOR EMMANUEL SQUARE - SMOUHA - ALEXANDRIA
TEL: 01001468418
E-mail: khalifa2@cdeckhalifa.com

Construction Contractor:

MICON
MISR FOR CONSTRUCTION & BUILDING

Document ID : Code

Rev. (1)	Categ.	Rev. Cat.	Status

PROJECT ID:

2024EG005

Drawing Name:

GRID A & B

	Date	Name
Prep.	19.08.2024	Shahd Ibrahim
Check	19/08/2024	Karim Adel
Appr.		

Scale: N.T.S.

Drawing - Code :

MICN - SW - PL - 01 - GG 1

Rev. (00)

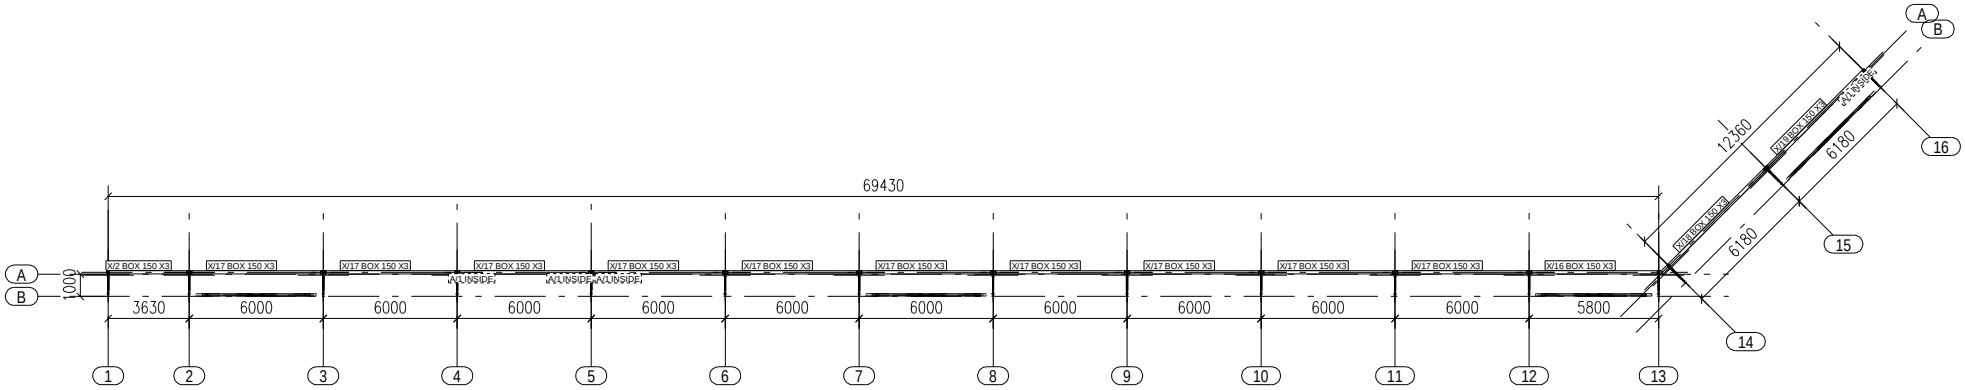

PLAN +1750.00

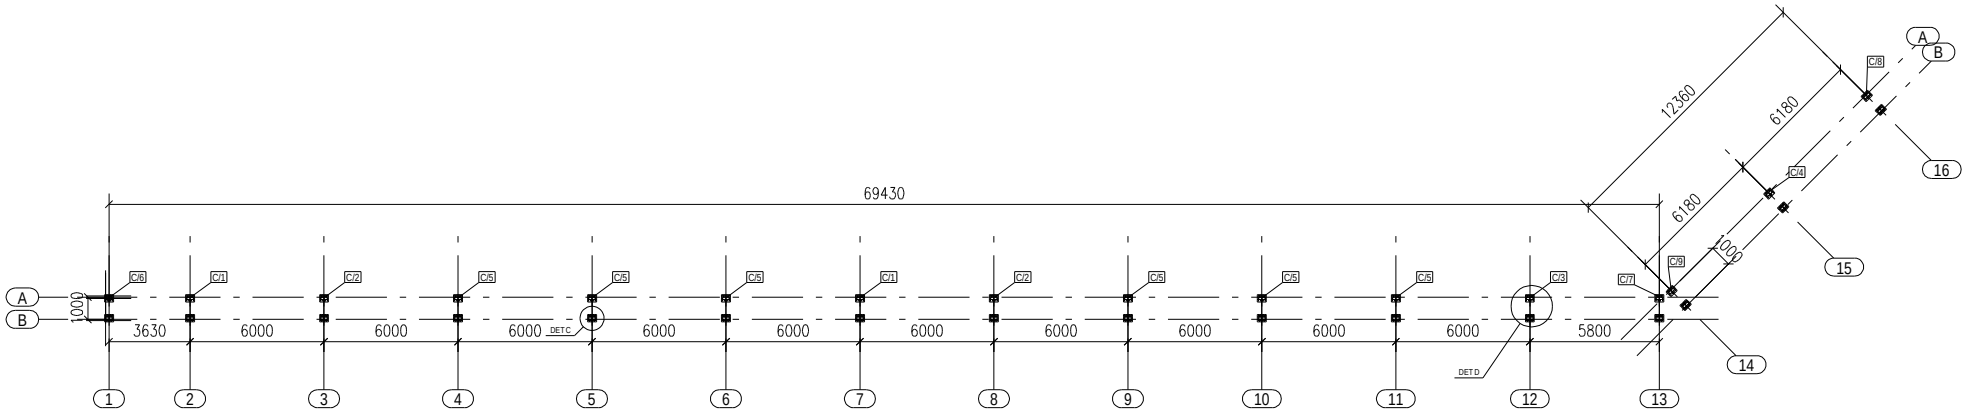

PLAN +150.00

A - A

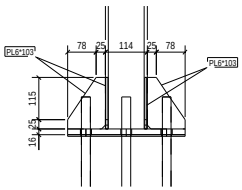

DETAIL C

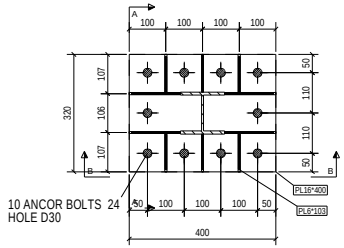

B - B

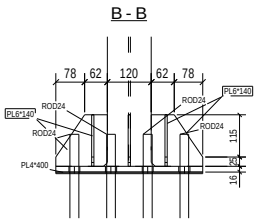

DETAIL D

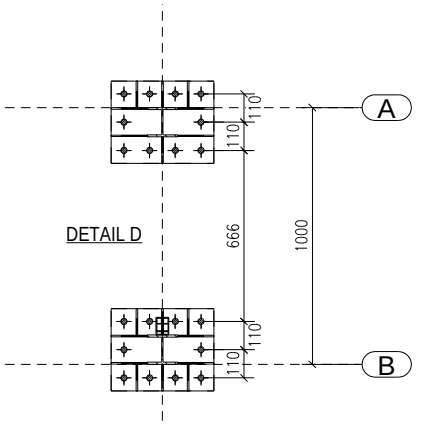

(1)	02.09.2024	AHMED	S.ADEL	G.BEKH	ISSUE FOR APPROVAL		
(0)	19.08.2024	AHMED	S.ADEL	G.BEKH	ISSUE FOR APPROVAL		
Rev.	Date	Prepared	Checked	Approved	Description		

Consultant Approval:

CODE	A	B	C	D	SIGNATURE

Project :

WIND BARRIER FOR LCP RAW MATERIAL YARD

Project Owner:

شركة عز الدخيلة للصلب - الاسكندرية

Project Consultant:

Center of Designs & Eng. Consultations
Dr.Eng. Ahmed Mahmoud Khalifa
Add. 27 VICTOR EMMANUEL SQUARE - SMOUHA - ALEXANDRIA
TEL.: 01001490410
E-mail: khalifa2004@yahoo.com

CDEC

Construction Contractor:

MICON
MISR FOR CONSTRUCTION & BUILDING

MICON

Document ID : Code		Rev. (0,)	Categ.	Rev. Cd.	Status
PROJECT ID: 2024EG005	Drawing Name: PLAN OF BASE PLATE &+1.75				

	Date	Name	Scale	Drawing - Code :	Rev.
Prep.	19.08.2024	Shaimaa Ibrahim	N.T.S.	MICN - BW - PL - 01 - 001	(00)
Check	19.08.2024	Karima Adel			
Appr.					

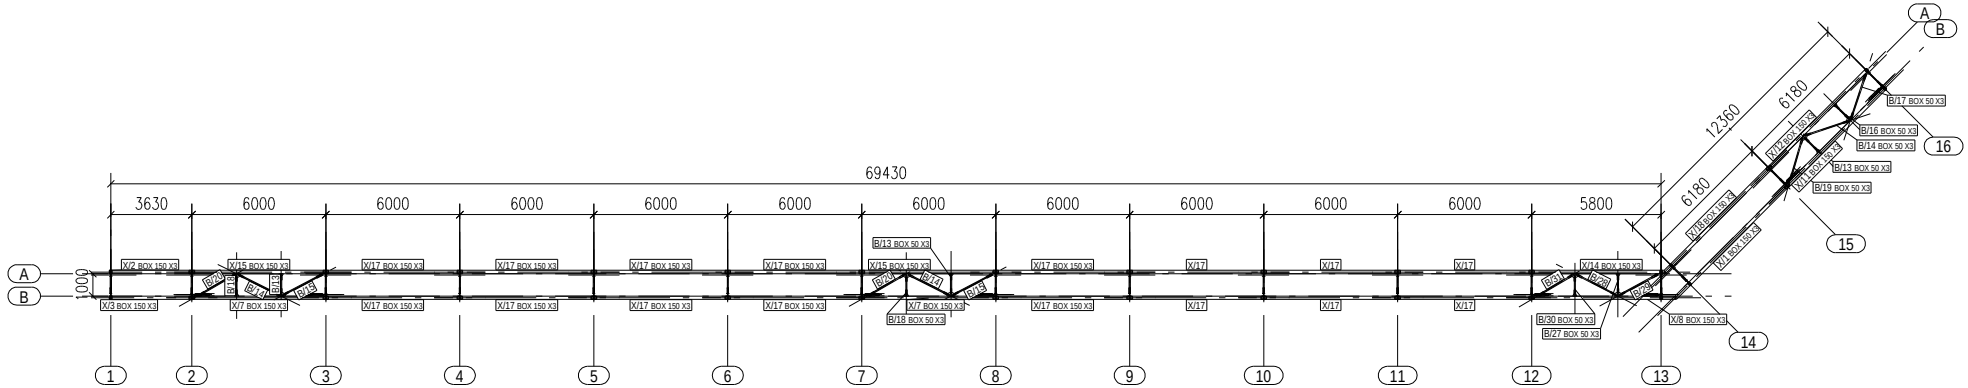

PLAN +3350.00

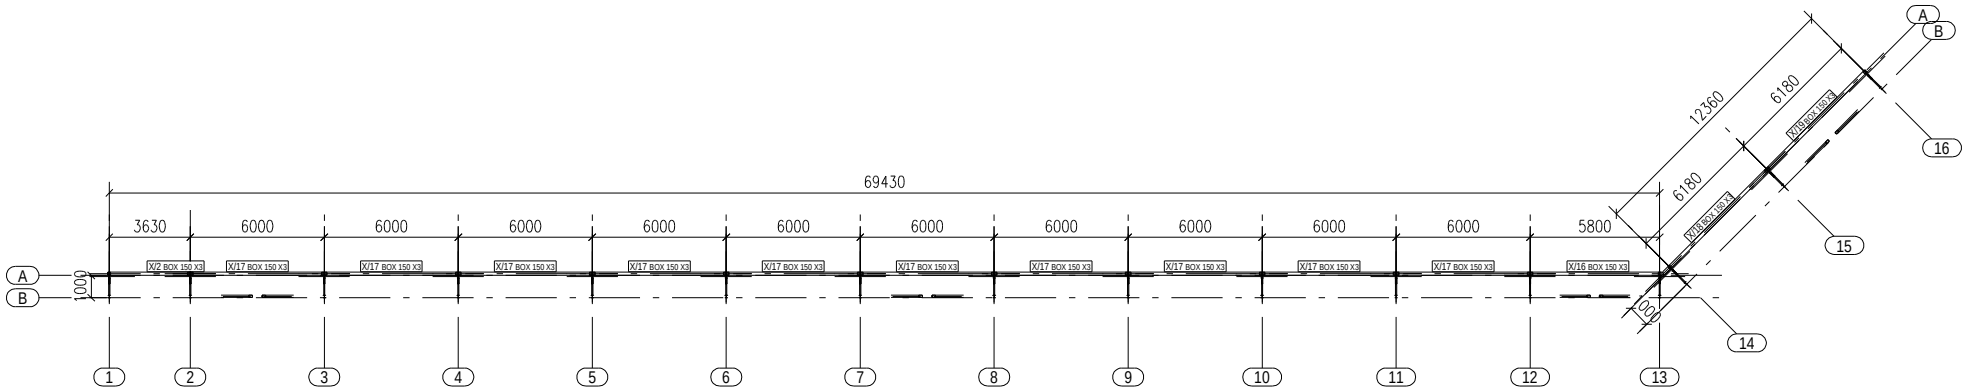

PLAN +4950.00

(1)	02.09.2024	AHMED	A.ABD.	11/2024	ISSUE FOR APPROVAL
(0)	19.08.2024	AHMED	A.ABD.	11/2024	ISSUE FOR APPROVAL
Rev.	Date	Author	Checked	Approved	Description

Consultant Approval:

CODE	A	B	C	D	SIGNATURE

Project :

WIND BARRIER FOR LCP RAW MATERIAL YARD

Project Owner:

شركة عز الدخيلة للصلب - الاسكندرية

Project Consultant:

Center of Designs & Eng. Consultations
Dr.Eng. Ahmed Mahmoud Khalifa
Add. 27 VICTOR EMMANUEL SQUARE - SMOUHA - ALEXANDRIA
TEL: 01001468468
E-mail: khalifa2@cdeceng.com

Construction Contractor:

MICON
MISR FOR CONSTRUCTION & BUILDING

Document ID : Code	Rev. (1)	Categ.	Rev. Cat.	Status

PROJECT ID	Drawing Name
2024EG005	PLAN AT LEVEL (3.35 & 4.95)

	Date	Name	Scale	Drawing - Code :	Rev.
Prep.	02.09.2024	Shaimaa Ibrahim	N.T.S.	MICN - RW - PL - 01 - 003	(00)
Check	02.09.2024	Karim Adel			
Appr.					

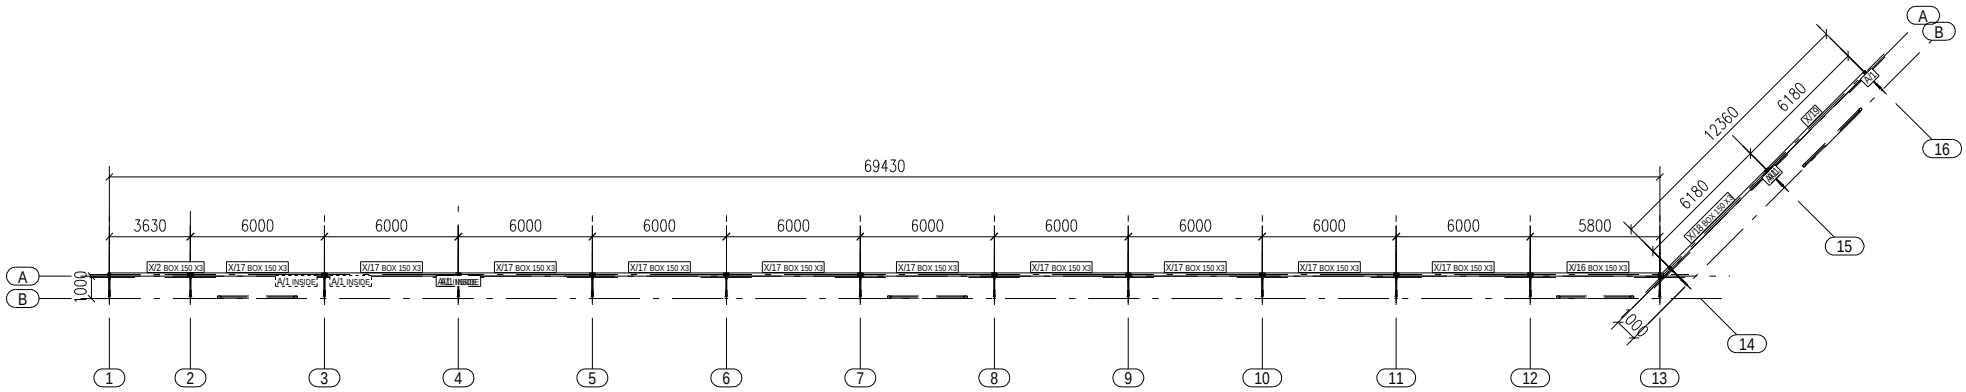

PLAN +6550.00

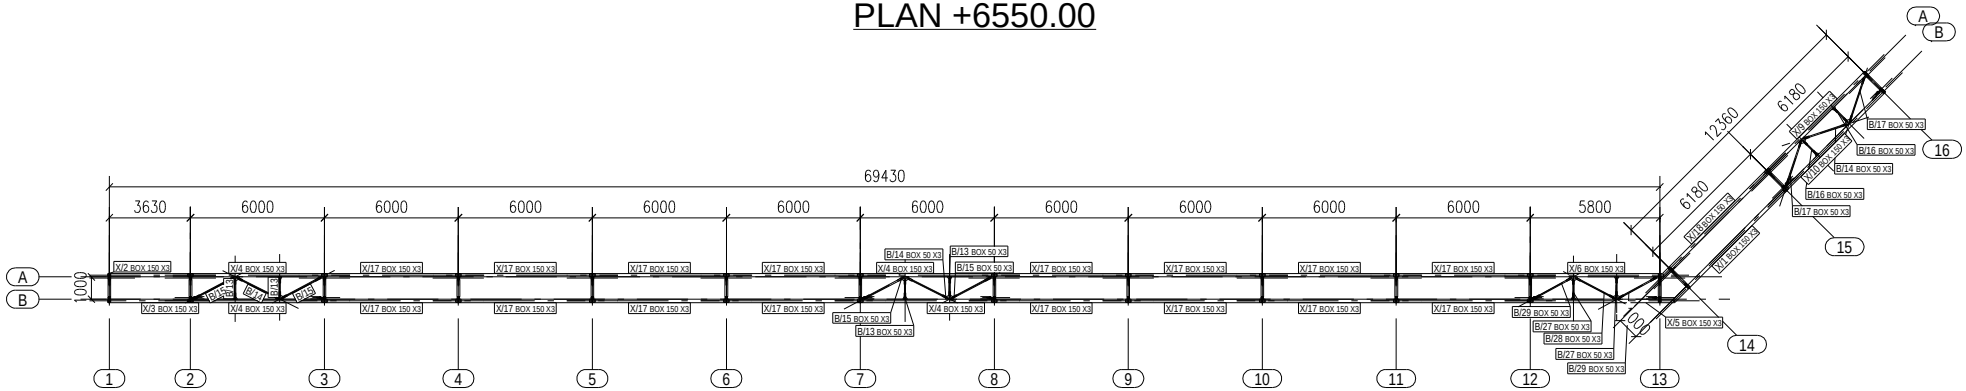

PLAN +8150.00

(1)	02.09.2024	AHMED	K.ABD.	G.BEKH	ISSUE FOR APPROVAL
(0)	19.08.2024	AHMED	K.ABD.	G.BEKH	ISSUE FOR APPROVAL
Rev.	Date	Project	Checked	Approved	Description

Consultant Approval:

CODE	A	B	C	D	SIGNATURE

Project :

WIND BARRIER FOR LCP RAW MATERIAL YARD

Project Owner:

شركة عز الدخيلة للصلب - الاسكندرية

Project Consultant:

Center of Designs & Eng. Consultations
Dr.Eng. Ahmed Mahmoud Khalifa
Add. 27 VICTOR EMMANUEL SQUARE - SMOUHA - ALEXANDRIA
TEL.: 01091468468
E-mail: khalifa2@hotmail.com

CDEC

Construction Contractor:

MICON
MISR FOR CONSTRUCTION & BUILDING

MICON

Document ID : - Code	Rev. (0)	Categ.	Rev. Cat.	Status

PROJECT ID	Drawing Name
2024EG005	PLAN AT LEVEL (6.65 & 8.15)

	Date	Name
Prep.	19.08.2024	Shaimaa Ibrahim
Check	19/08/2024	Karim Adel
Appr.		

Scale: N.T.S.

Drawing - Code :

MICN - RW - PL - 01 - 001

Rev. (00)

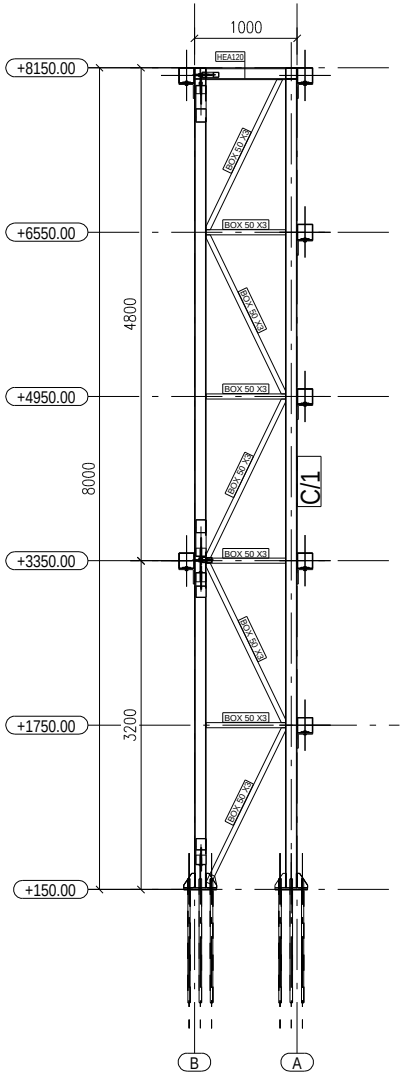

GRID 2

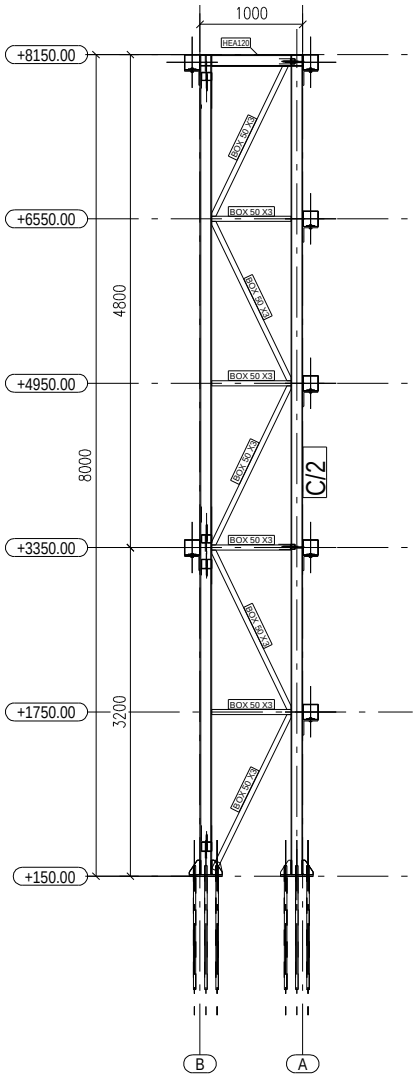

GRID 3

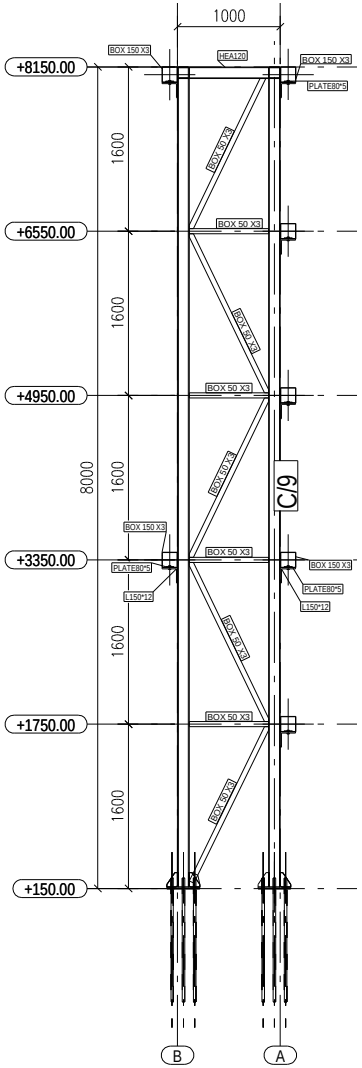

GRID 14

(1)	02.09.2024	AHMED	S.ADEL	G.BADR	ISSUE FOR APPROVAL
(0)	19.08.2024	AHMED	S.ADEL	G.BADR	ISSUE FOR APPROVAL
Rev.	Date	Prepared	Checked	Approved	Description

Consultant Approval:

CODE	A	B	C	D	SIGNATURE

Project :

WIND BARRIER FOR LCP RAW MATERIAL YARD

Project Owner:

شركة عز الدخيلة للصلب - الاسكندرية

Project Consultant:

Center of Designs & Eng. Consultations
Dr.Eng. Ahmed Mahmoud Khalifa
Add. 27 VICTOR EMMANUEL SQUARE - SMOUHA - ALEXANDRIA
TEL: 01001468410
E-mail: khalifa2@khalifa.com

CDEC

Construction Contractor:

MICON
MISR FOR CONSTRUCTION & BUILDING

MICON

Document ID : Code	Rev. (0)	Categ.	Rev. Cat.	Status

PROJECT ID	Drawing Name
2024EG005	TYPICAL ELEVATION

	Date	Name
Prep.	19.08.2024	Shahd Ibrahim
Check	19.08.2024	Karim Adel
Appr.		

Scale	Drawing-Code :	Rev.
N.T.S.	MICN - SW - PL - 01 - 003	(00)